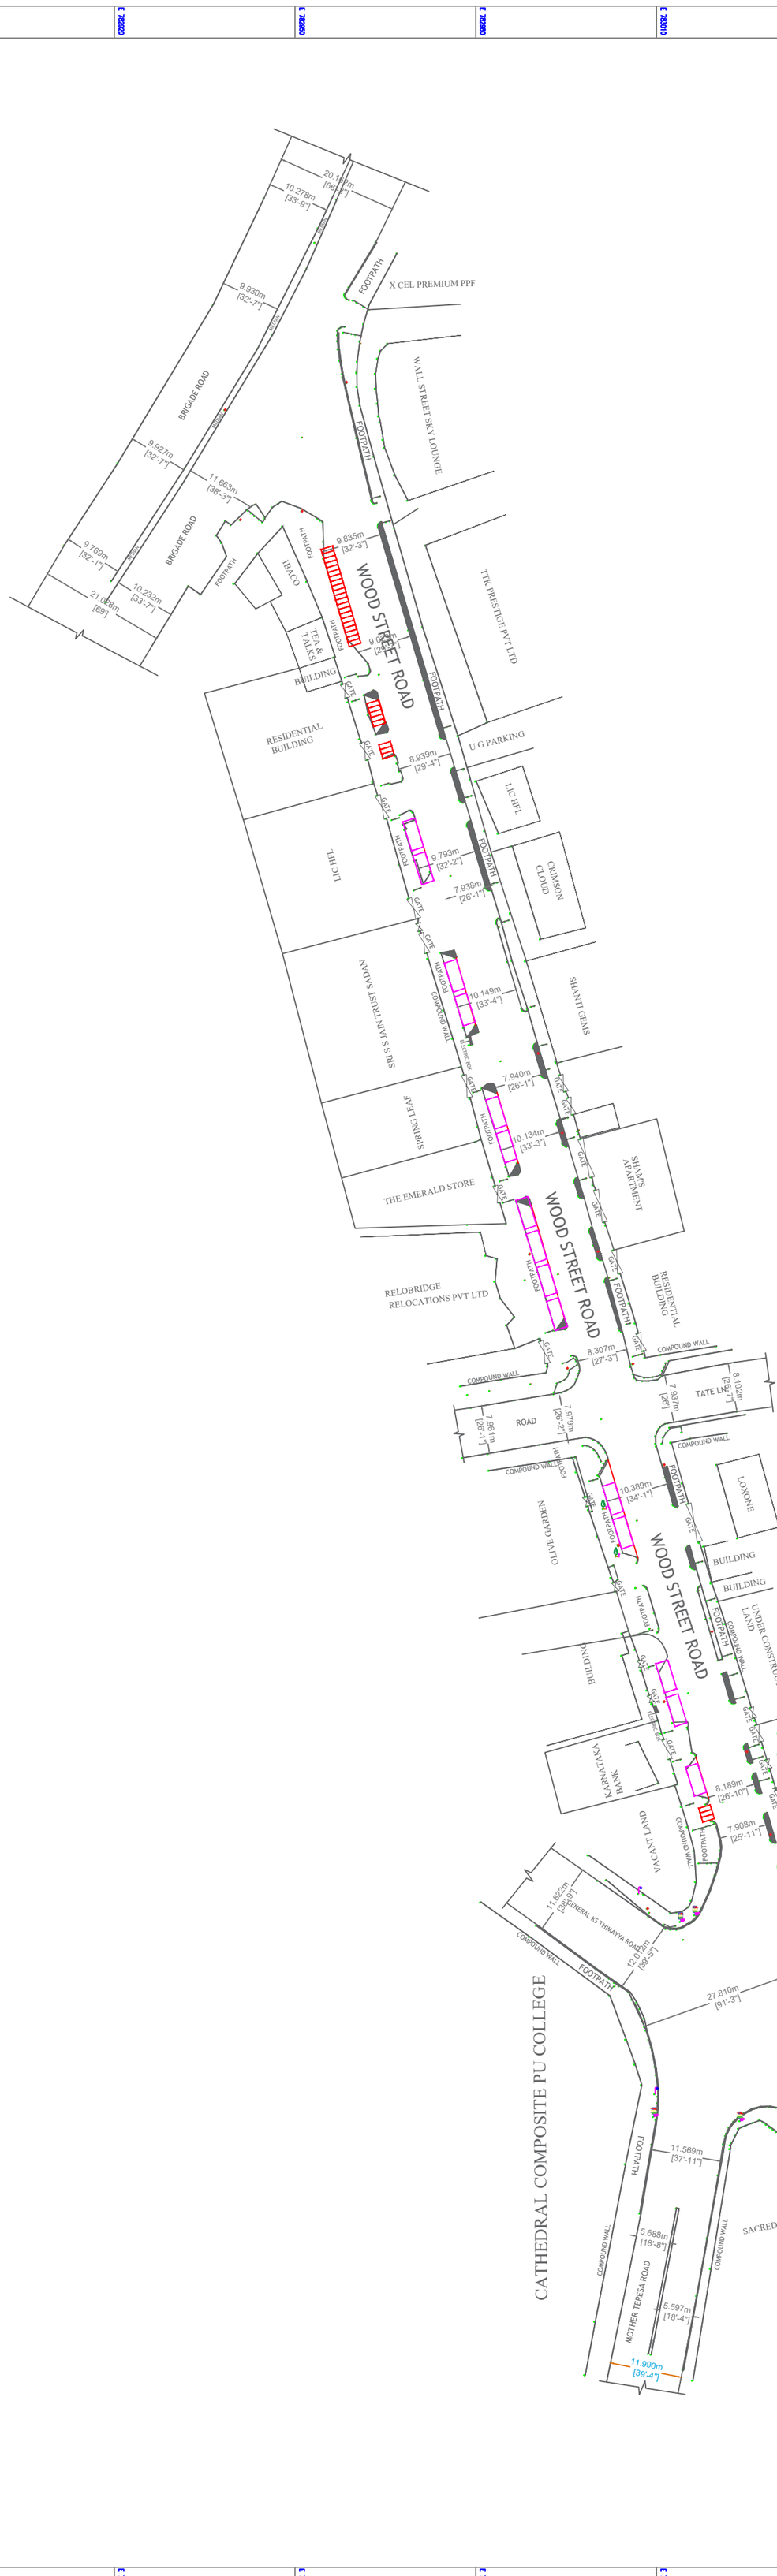

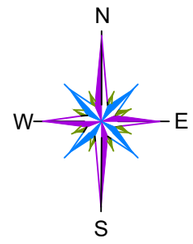

WAY	Parking Type	Nos
LHS (Towards KS Thimmayya Road)	CAR	0
	2 Wheeler	0
RHS (Towards KS Thimmayya Road)	CAR	15
	2 Wheeler	32

One Way Traffic of Three Lane

Avg width of 9.8m

Total Length of Road = 250m

LEGEND

- EXISTING ROAD
- COMPOUND WALL
- BUILDING
- GARDEN
- FOOTPATH
- BARRIER
- GENERAL TREE
- SIGNAL POLE
- LAMP POLE
- ELECTRIC BOX

NOTE:-

1. ALL DIMENSIONS ARE IN METERS/FEET
2. EXISTING ROAD SHOWN BY CLIENT / REPRESENTATIVE AT SITE

TOTAL EXISTING ROAD LENGTH STATEMENT

PARTICULARS	LENGTH OF THE ROAD	
TOTAL	526.70 Mtr's	

CLIENT:

PROJECT:

TOPOGRAPHICAL SURVEY OF LAND AT WOOD STREET , BANGALORE

SHEET: 1 OF 1

Surveyed By: MOHAN

SEASON: 26/05/2025

SCALE

30m 25m 20m 15 10 5 0 20m 30m

PRINT SCALE - 1:1200 OR 1CM = 1.2m

DRAWING REV: R-0

Drawn By: RANJITHA

Checked By: SK

SURVEYED BY

Cell : 9482715111

UNIVERSAL SURVEYS & CONSULTANTS

Advanced Surveying (GPS & Totalstation) & Mapping Consultants

E-mail : usc2000@rediffmail.com / universalsurveyconsultants @gmail.com

K 34, 19th B Main Road, 14th Cross, 1st Block, Rajajinagar, Bangalore - 560010.

D://@RANJITHA/2025/MAY/C-6875.65 WOOD STREET

M: 7829676869